


## 5 TYP. PRECAST CAP DETAIL

3" = 1'-0"

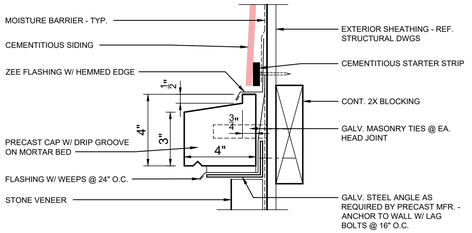


## 6 TYP. PRECAST SILL

3" = 1'-0"




## 1 TYP. WALL SECT. @ LAND SIDE

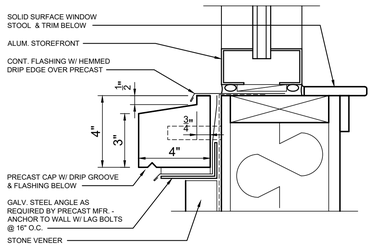3/4" = 1'-0"

## 2 WALL SECT. @ VENDING

3/4" = 1'-0"

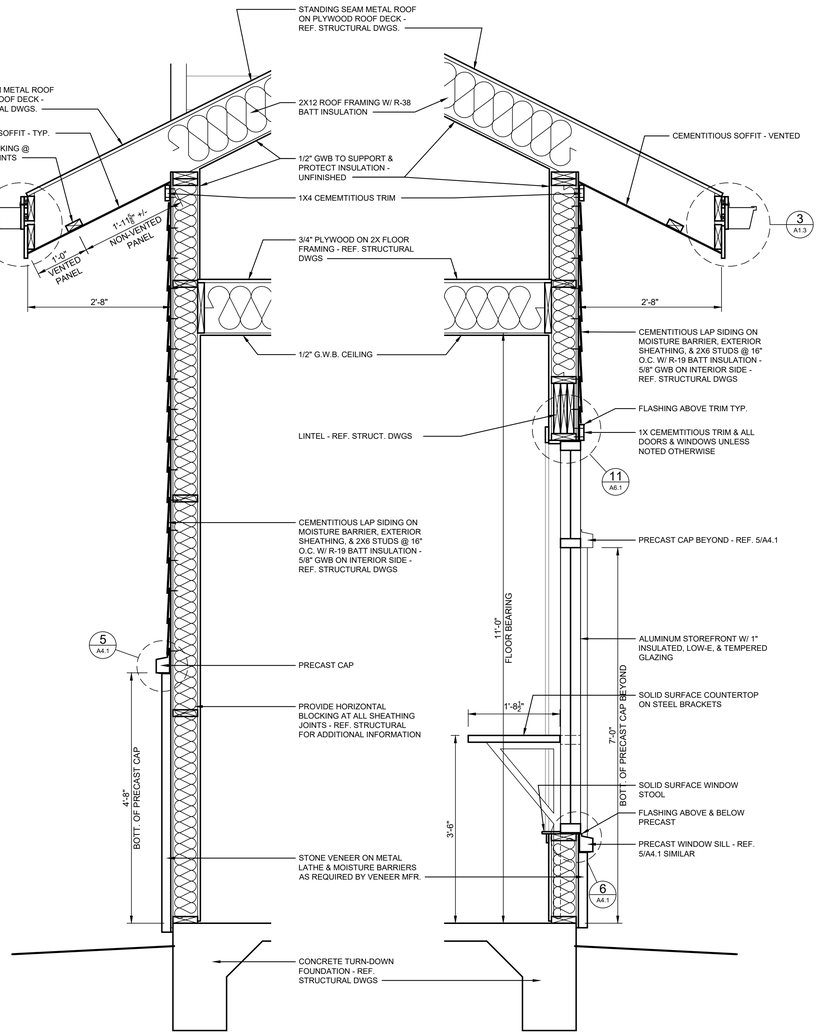


## 3 WALL SECT. @ TOILETS

3/4" = 1'-0"

## 4 WALL SECT. @ LINE OPS

3/4" = 1'-0"

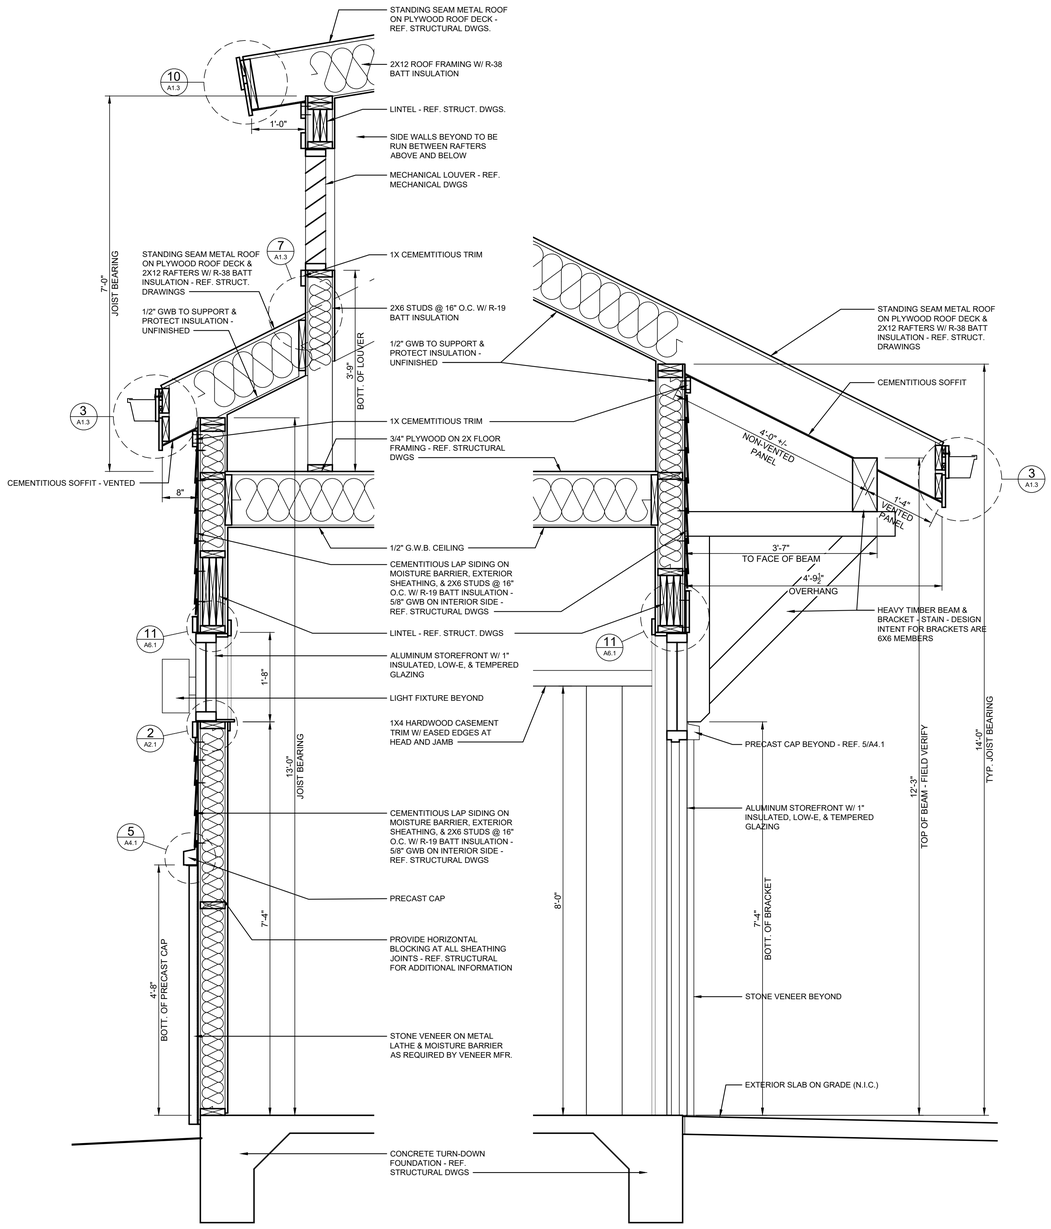KCP architects
706.937.2900
LEAD EDGE DESIGN GROUP
STATE OF GEORGIA
KENNETH McDADE
5 AUG 22
CERTIFICATE NO. RA011960
REGISTERED ARCHITECT

# PICKENS COUNTY AIRPORT TERMINAL

193 PICKENS AIRPORT RD
JASPER, GA 30143

| | |
|---|---|
| JOB NO. | 2219 |
| DATE | 5 AUG 22 |
| DRAWN BY | KM |
| REVISIONS | |

DRAWING TITLE

WALL SECTIONS

SHEET NO.

A4.1